FURNITURE LABEL LEGEND	
OF1	OFFICE CHAIR 1
OF2	OFFICE CHAIR 2
TC1	TASK CHAIR 1
TC2	TASK CHAIR 2
LS1	LOUNGE SEATING 1
TB1	TABLE 1

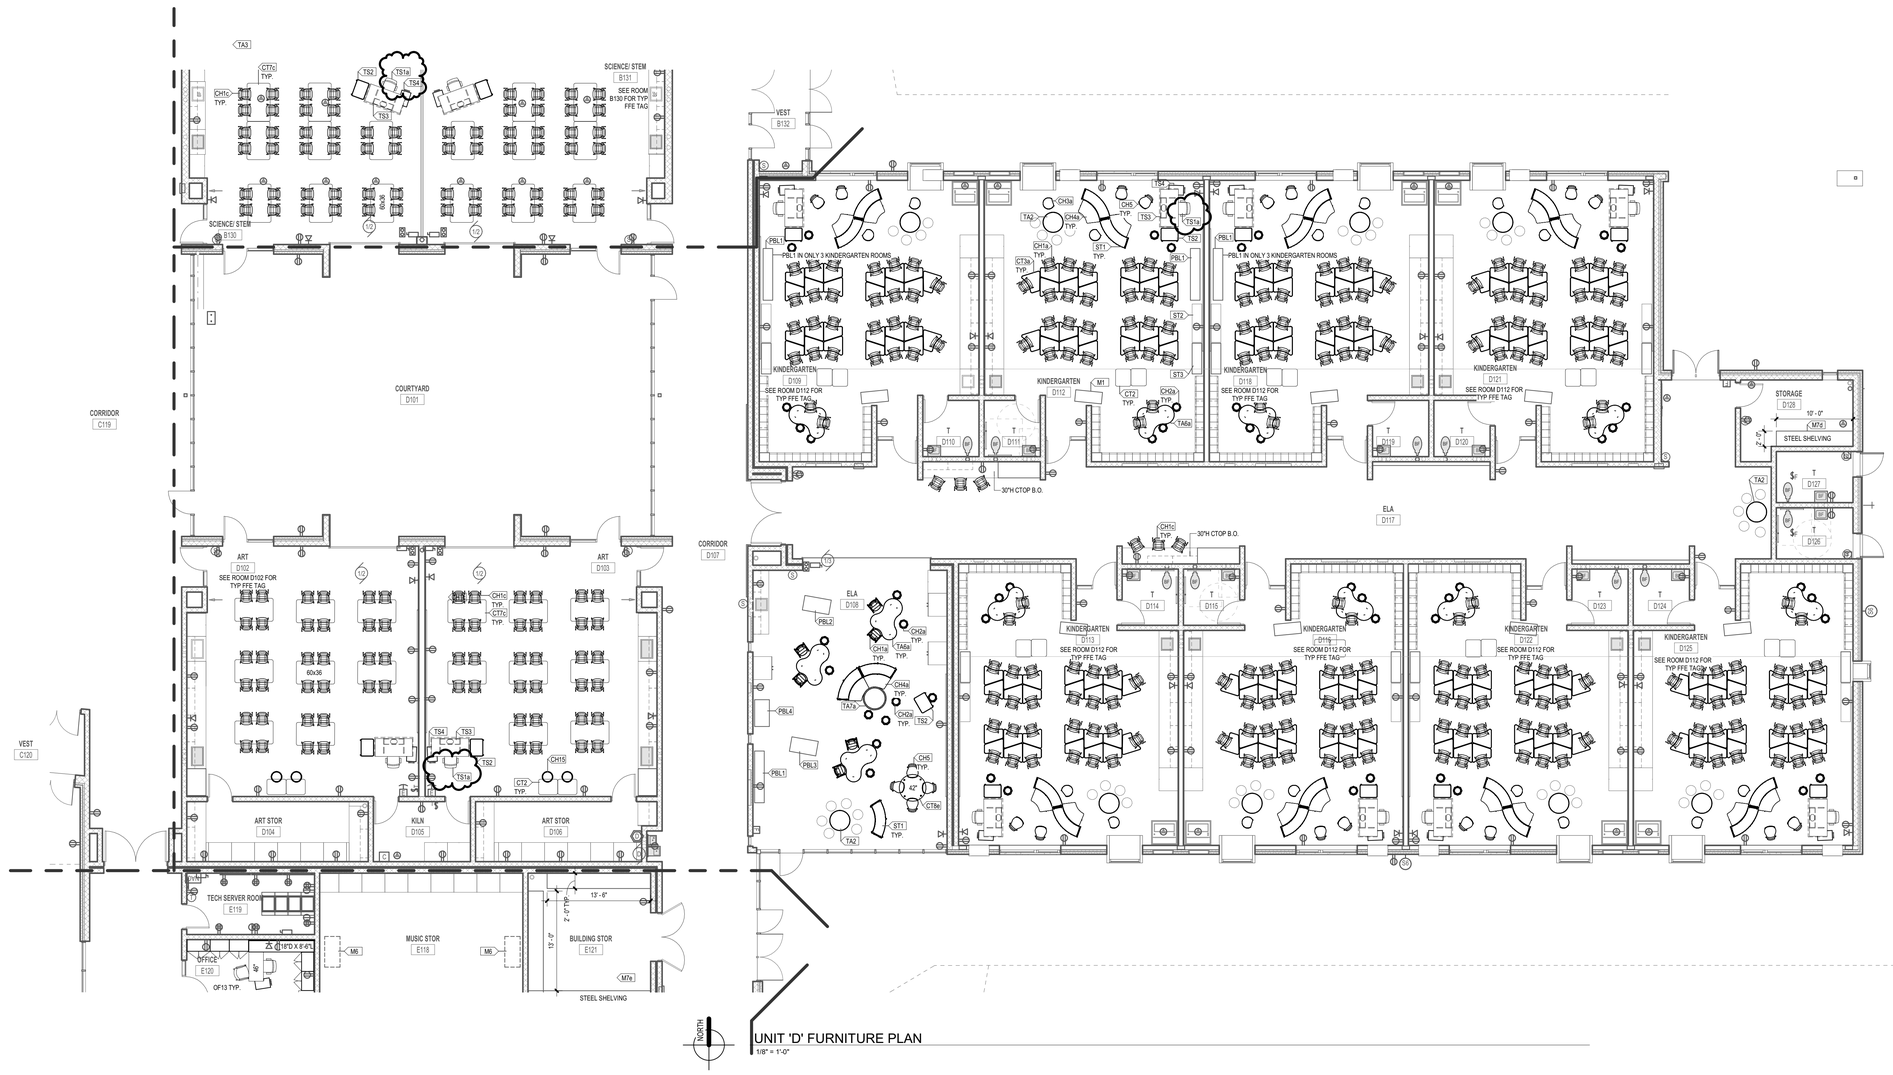

UNIT 'D' FURNITURE PLAN

1/8" = 1'-0"

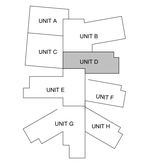

KEYPLAN

GMB

616.796.0200
www.gmb.com

NEW ELEMENTARY SCHOOL

LUDINGTON AREA SCHOOLS

LUDINGTON, MICHIGAN

ISSUANCES
05.17.2021 FFE BIDS
05.27.2021 ADDENDUM 002

DRAWN	NES
REVIEWED	NES
PROJECT NO.	5-4960

No part of this drawing may be used or reproduced in any form or by any means, or stored in a database or retrieval system, without prior written permission of

GMB Copyright© 2019
All Rights Reserved

UNIT 'D' FURNITURE PLAN

F2.1D

BIM 360://5-4960 Ludington Area Schools New Elementary/5-4960F 2019.rvt
5/27/2021 7:28:32 AM